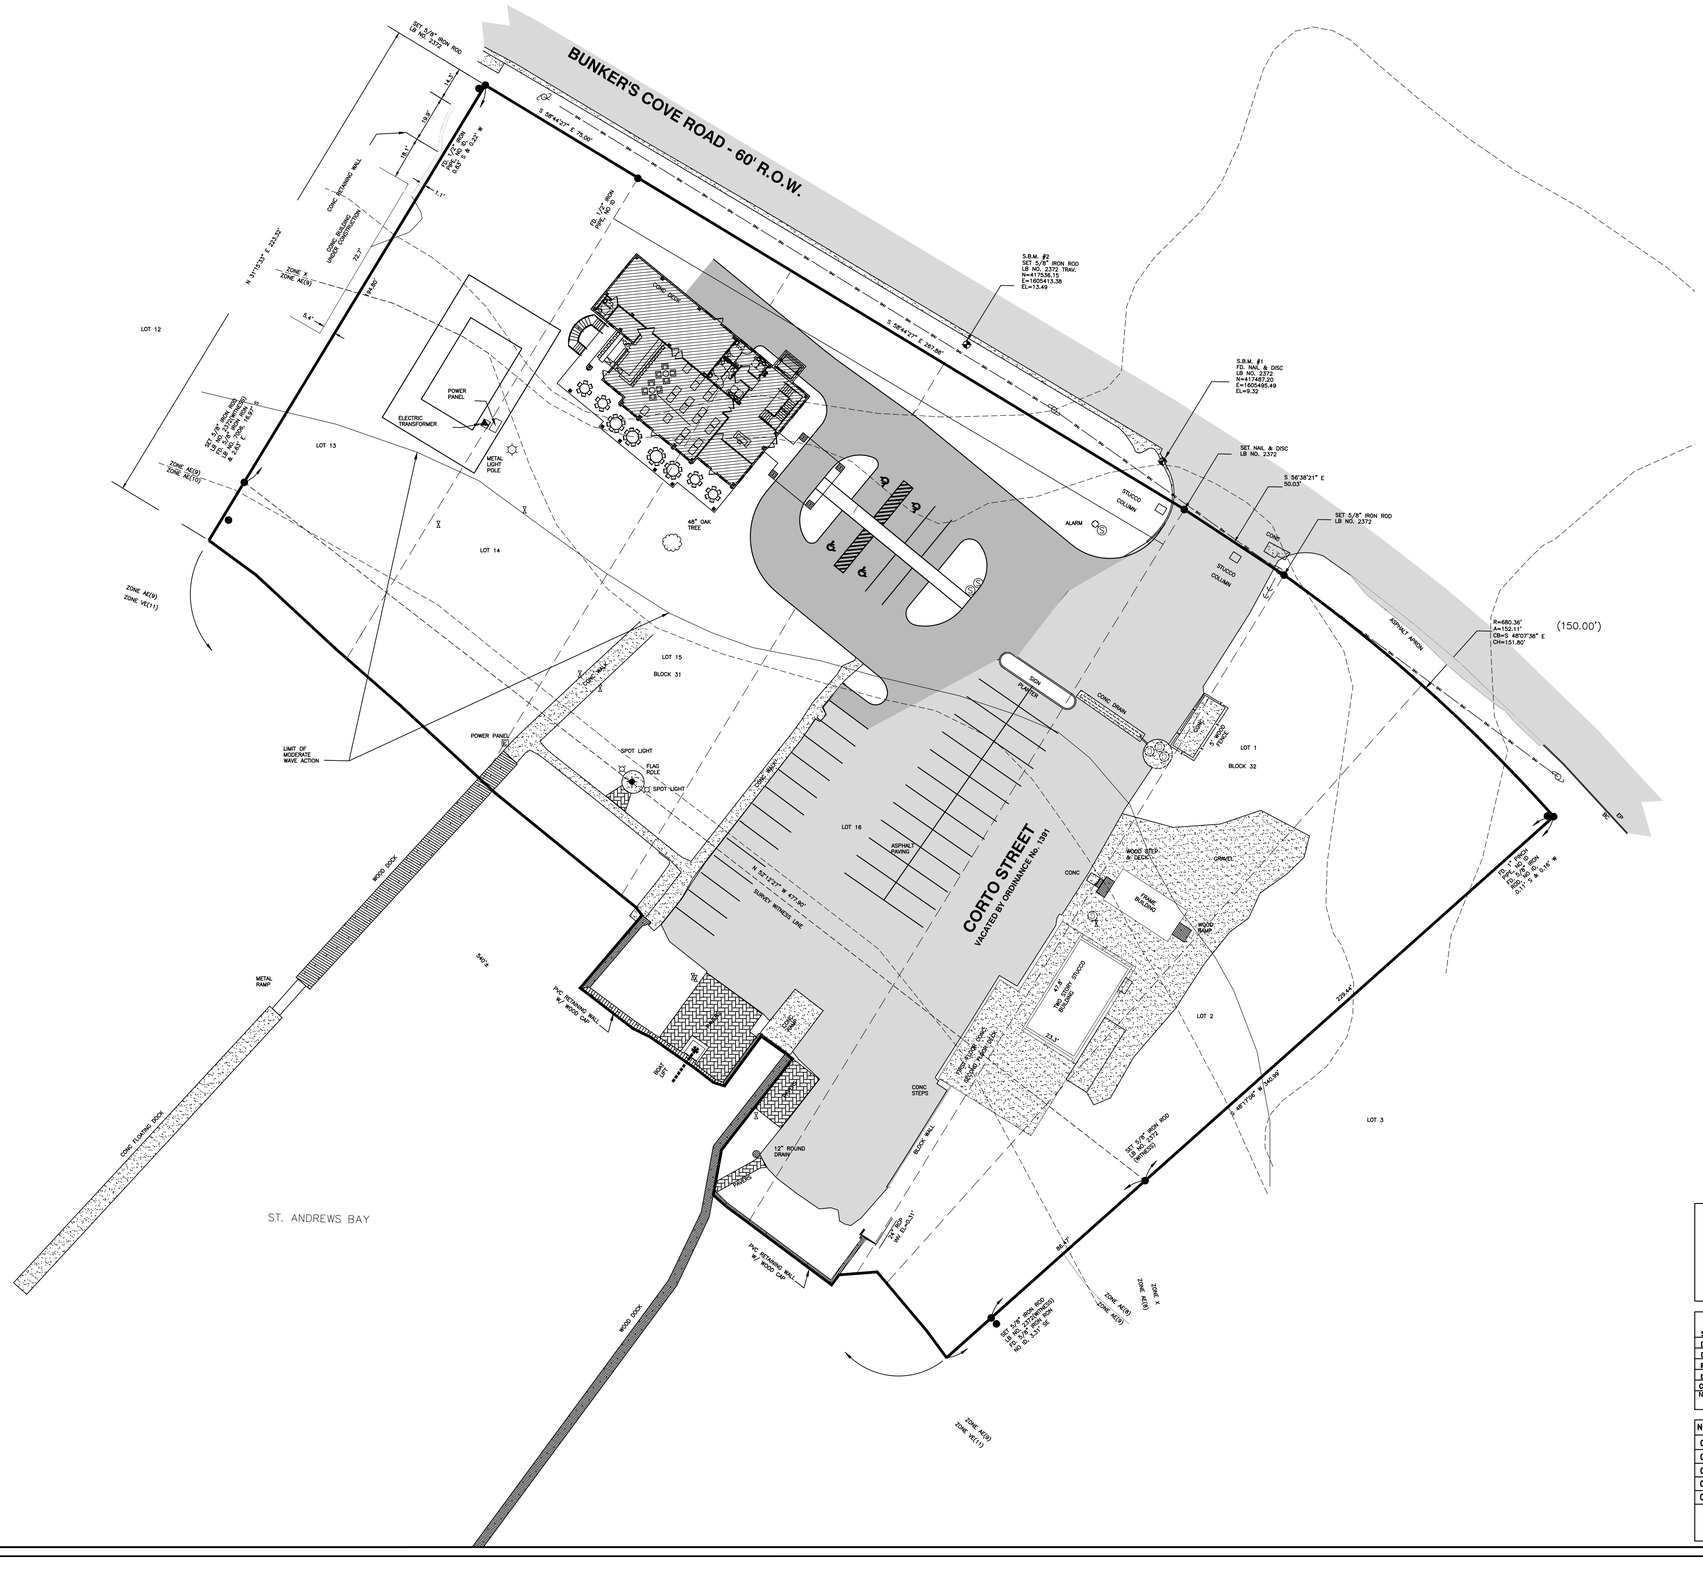

McNEIL CARROLL
SCALE
1" = 30'

0 15 30 60

PERMIT PURPOSES ONLY

SITE LAYOUT PLAN
ST. ANDREWS BAY YACHT CLUB
218 BUNKERS COVE RD
PANAMA CITY, FLORIDA

SCALE:	SHOWN
DESIGNED BY:	RLC
DRAWN BY:	SLR
REVIEWED BY:	RLC
ISSUE DATE:	12/9/2024
CF/D:	807.04E01
NOT RELEASED FOR CONSTRUCTION BY:	
DATE:	

McNEIL CARROLL ENGINEERING, INC.
Professional Engineering Consultants
STATE OF FLORIDA CERTIFICATE OF AUTHORIZATION NUMBER: 7288
17800 Panama City Beach Parkway
Panama City Beach, Florida 32413
Phone: 850-234-1730
Fax: 850-234-1731

NO.	DATE	BY	REVISIONS
01			
02			
03			
04			
05			

Sean D. McNeil, P.E.
PROFESSIONAL ENGINEER
FL LC # 49303

Robert L. Carroll, P.E.
PROFESSIONAL ENGINEER
FL LC # 57988

ROBERT L. CARROLL LICENSE No. 57988 STATE OF FLORIDA PROFESSIONAL ENGINEER
12/9/24

SHEET NUMBER 3 OF ----

---- - ST. ANDREWS BAY YACHT CLUB

J:\CIVIL PROJECTS\807.04E - ST ANDREW YACHT CLUB\DWG\807.04E01.DWG 12/9/2024 1:08 PM
© McNEIL CARROLL ENGINEERING, INC. ALL RIGHTS RESERVED. NO PART OF THIS DOCUMENT MAY BE REPRODUCED OR UTILIZED IN ANY FORM WITHOUT PRIOR WRITTEN AUTHORIZATION OF McNEIL CARROLL ENGINEERING, INC.